

DRAWING NUMBER

PLAN HOLD CORPORATION • PINE CALIFORNIA
REGISTERED MECHANICAL ENGINEER
No. 10000 • Exp. 12/31/84

A-98 DRAWING NUMBER 10000-1897
CAMERON GENERAL CORP.
A.M.-1


PLAN HOLD CORPORATION • PINE CALIFORNIA
REGISTERED MECHANICAL ENGINEER
No. 10000 • Exp. 12/31/84

P.L.D.




PLAN HOLD CORPORATION • PINE CALIFORNIA
REGISTERED MECHANICAL ENGINEER
No. 10000 • Exp. 12/31/84

DRAWING NUMBER


PLAN HOLD CORPORATION • PINE CALIFORNIA
REGISTERED MECHANICAL ENGINEER
No. 10000 • Exp. 12/31/84

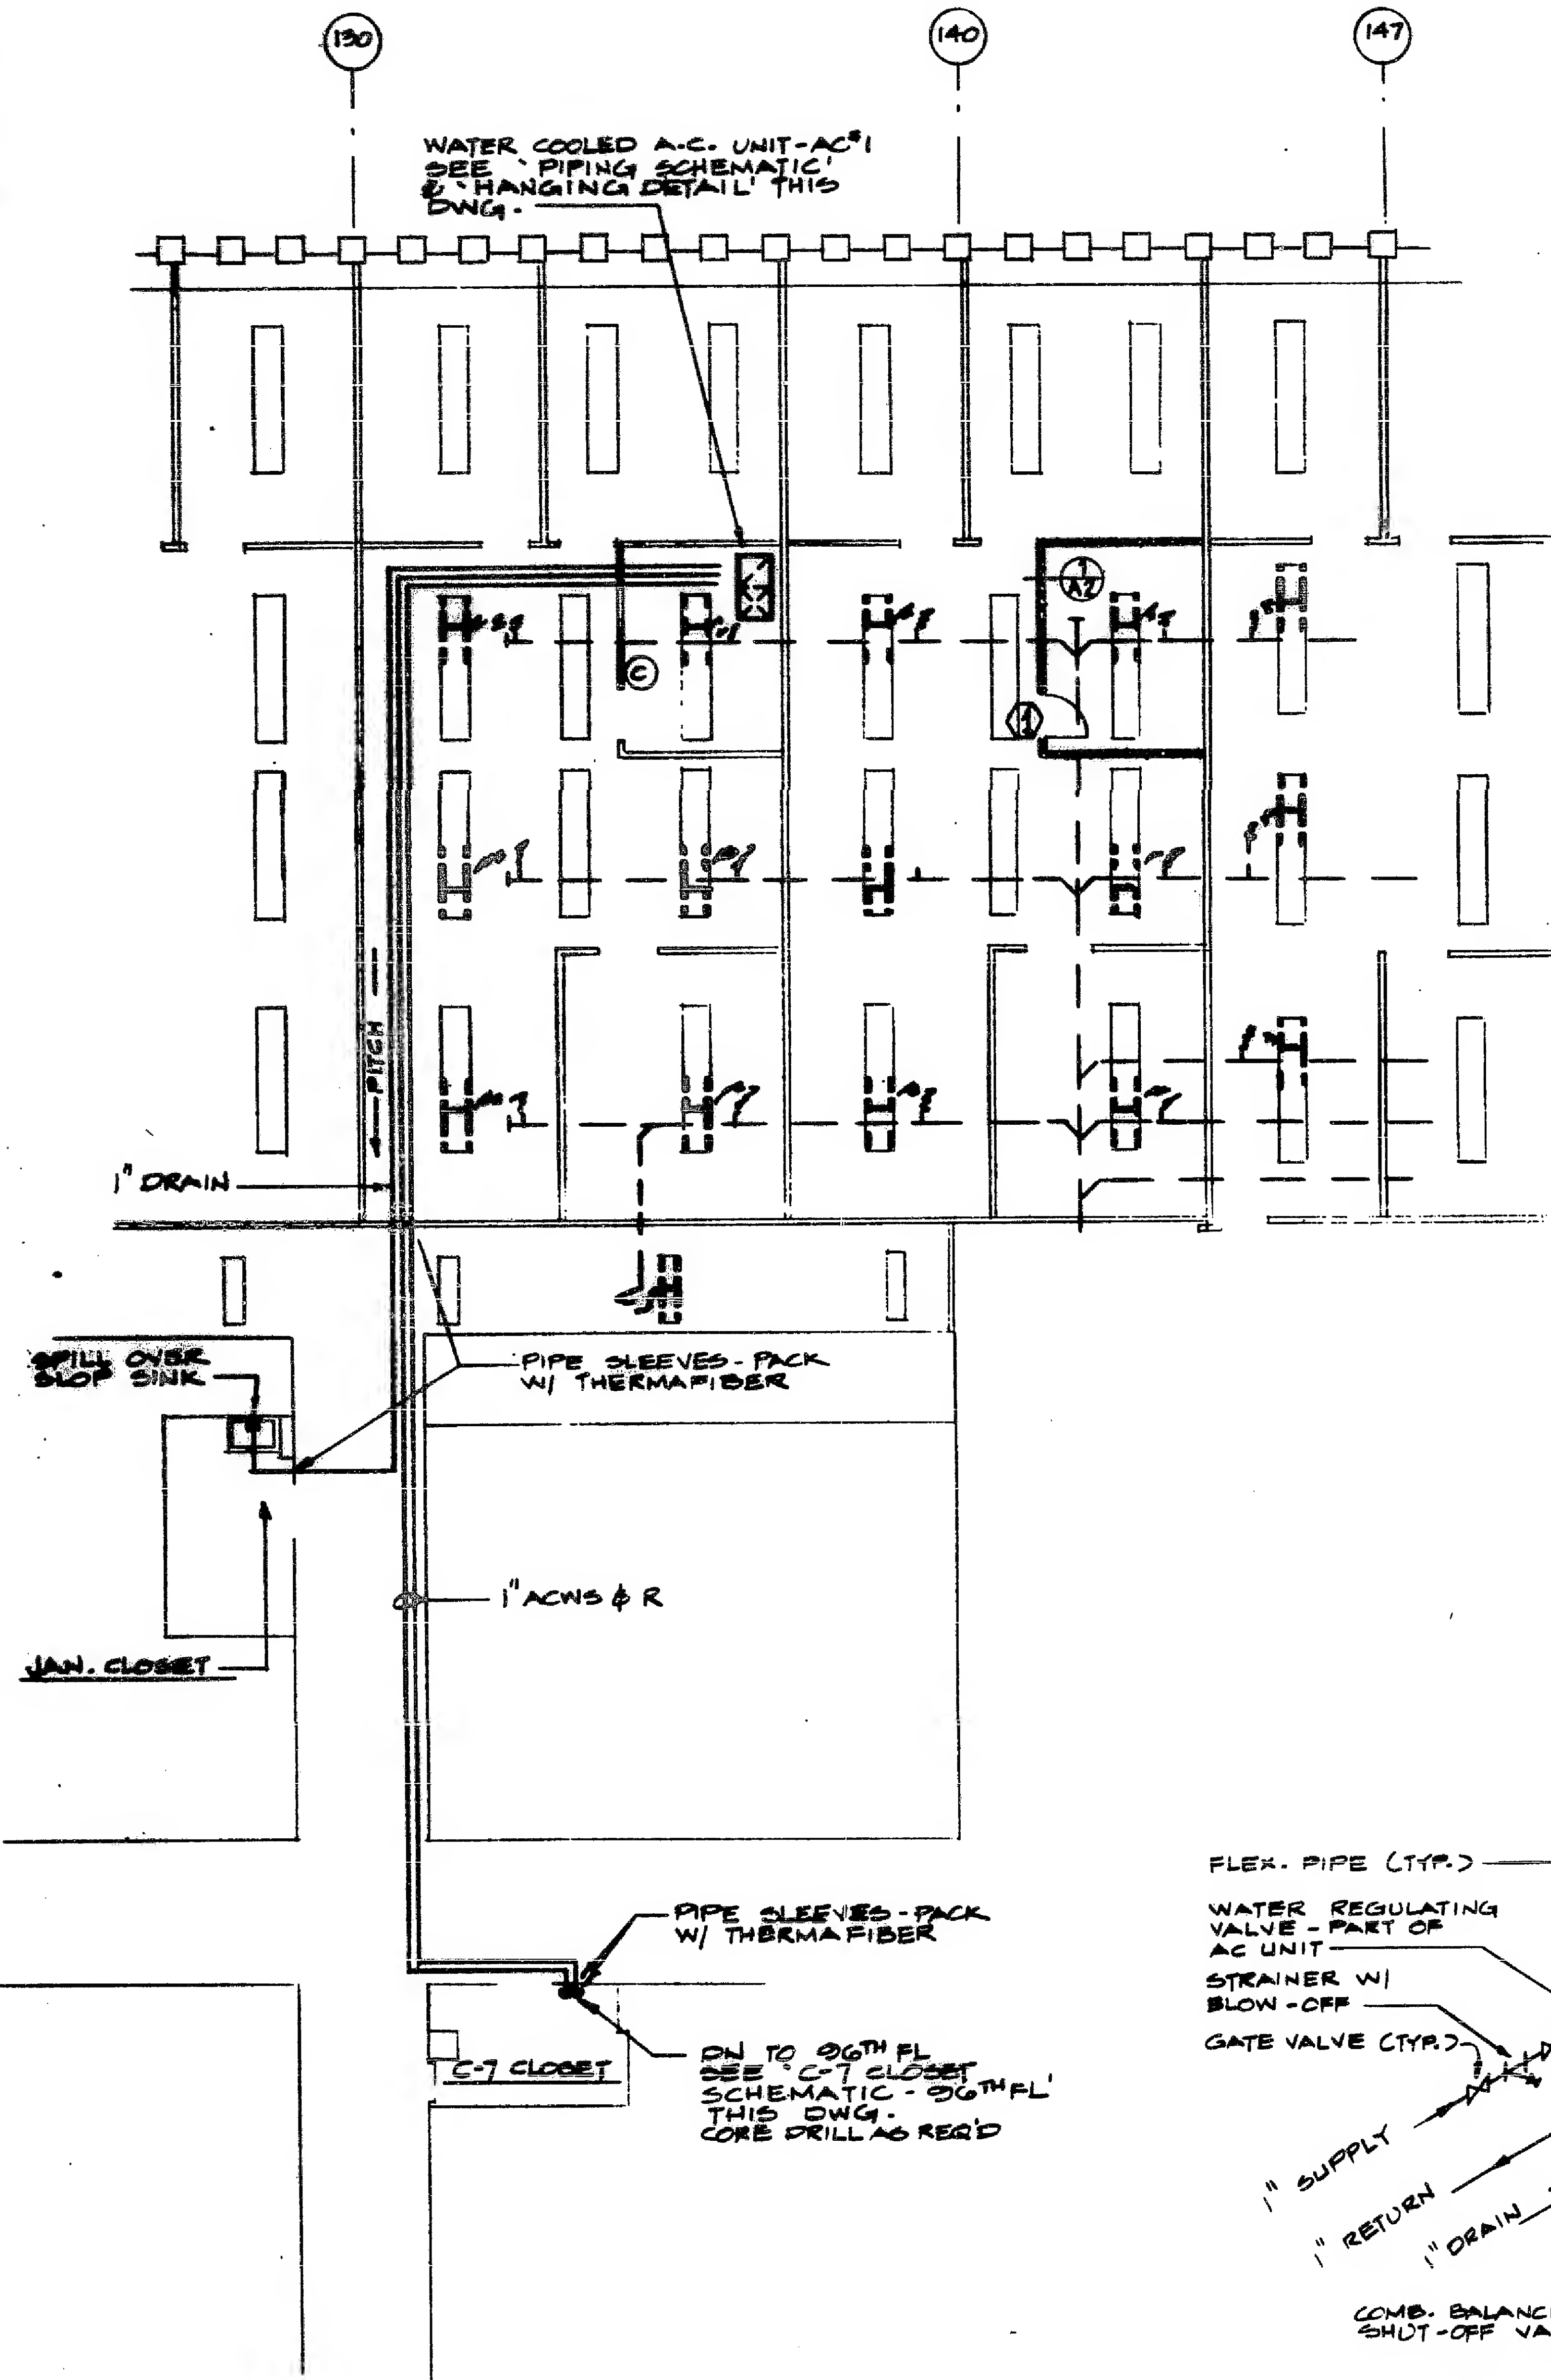

PART PLAN - 98TH FL
SCALE: 1/8"=1'-0"

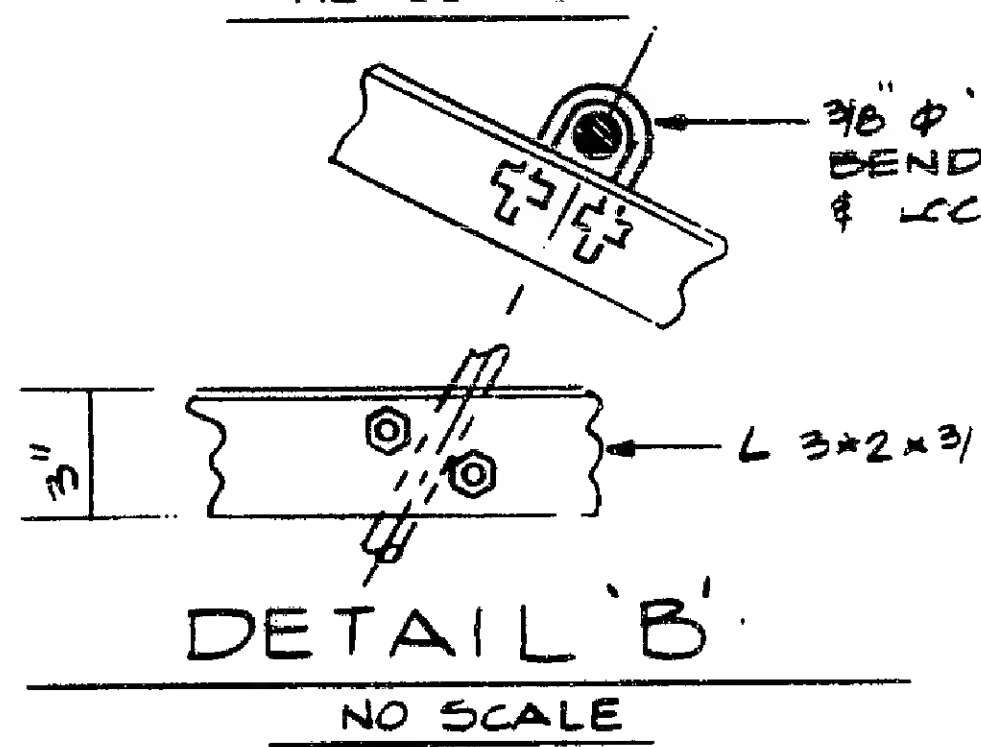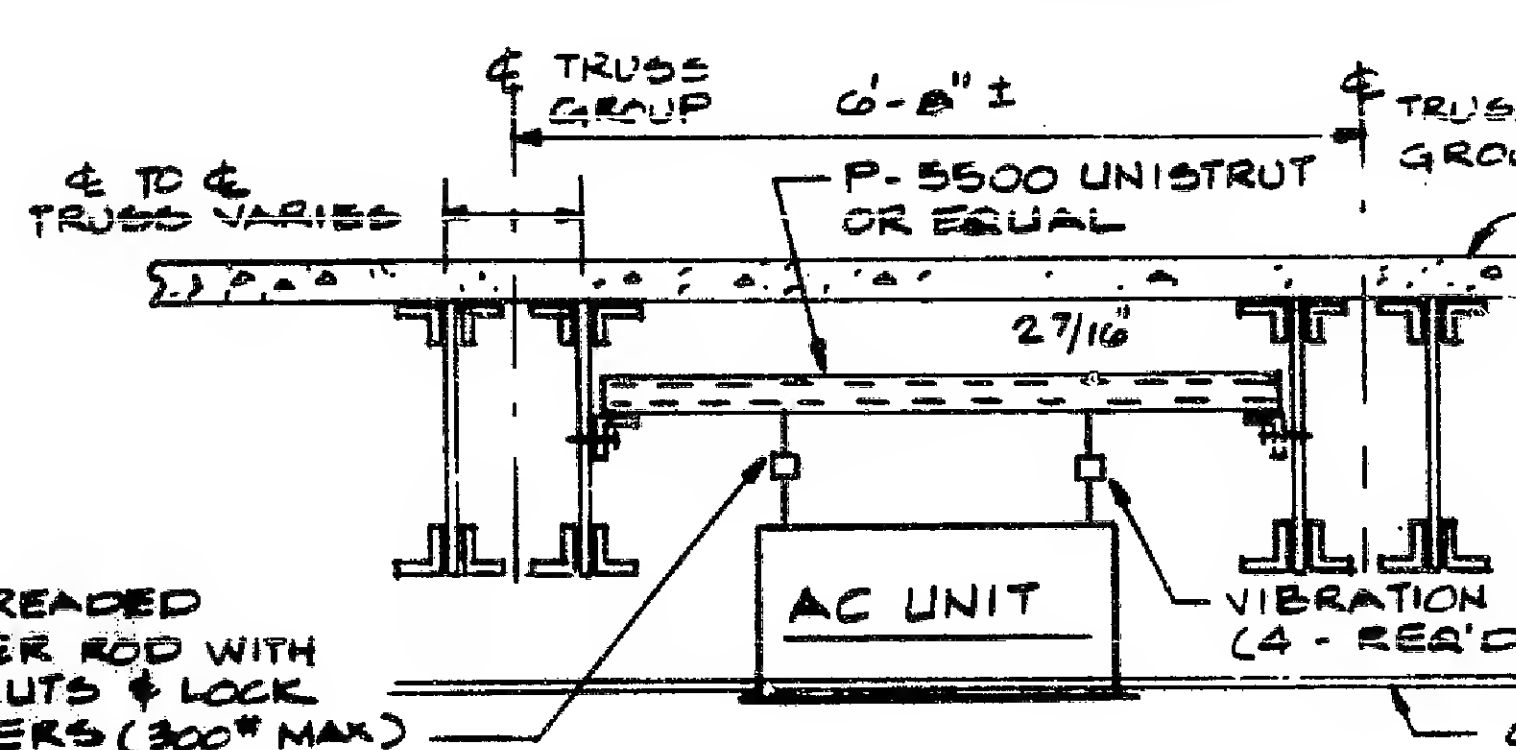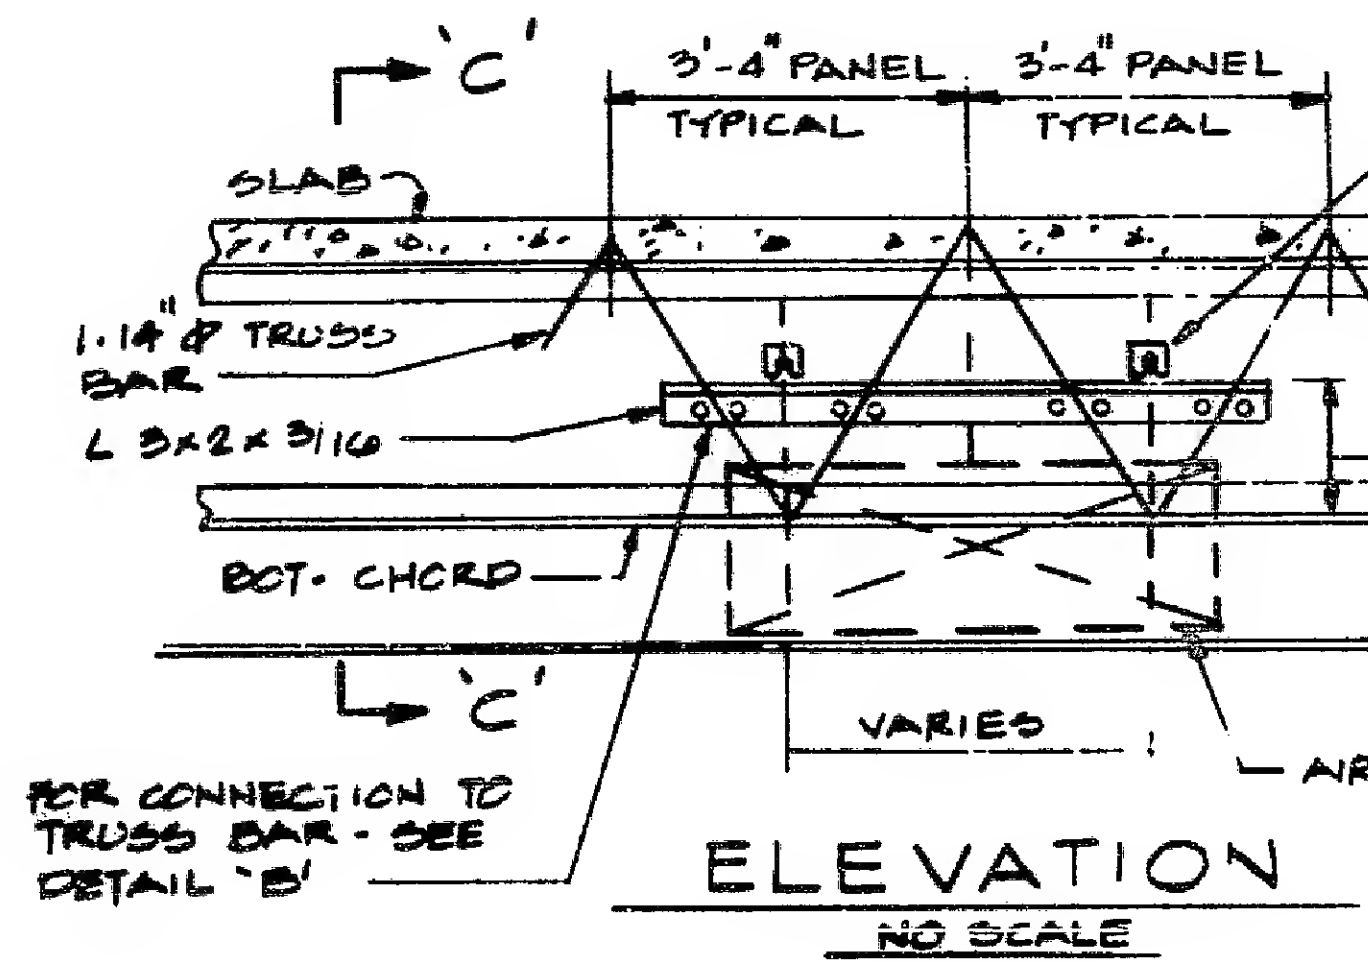

HANGING SUPPORT
AIR CONDITIONING
NO SCALE

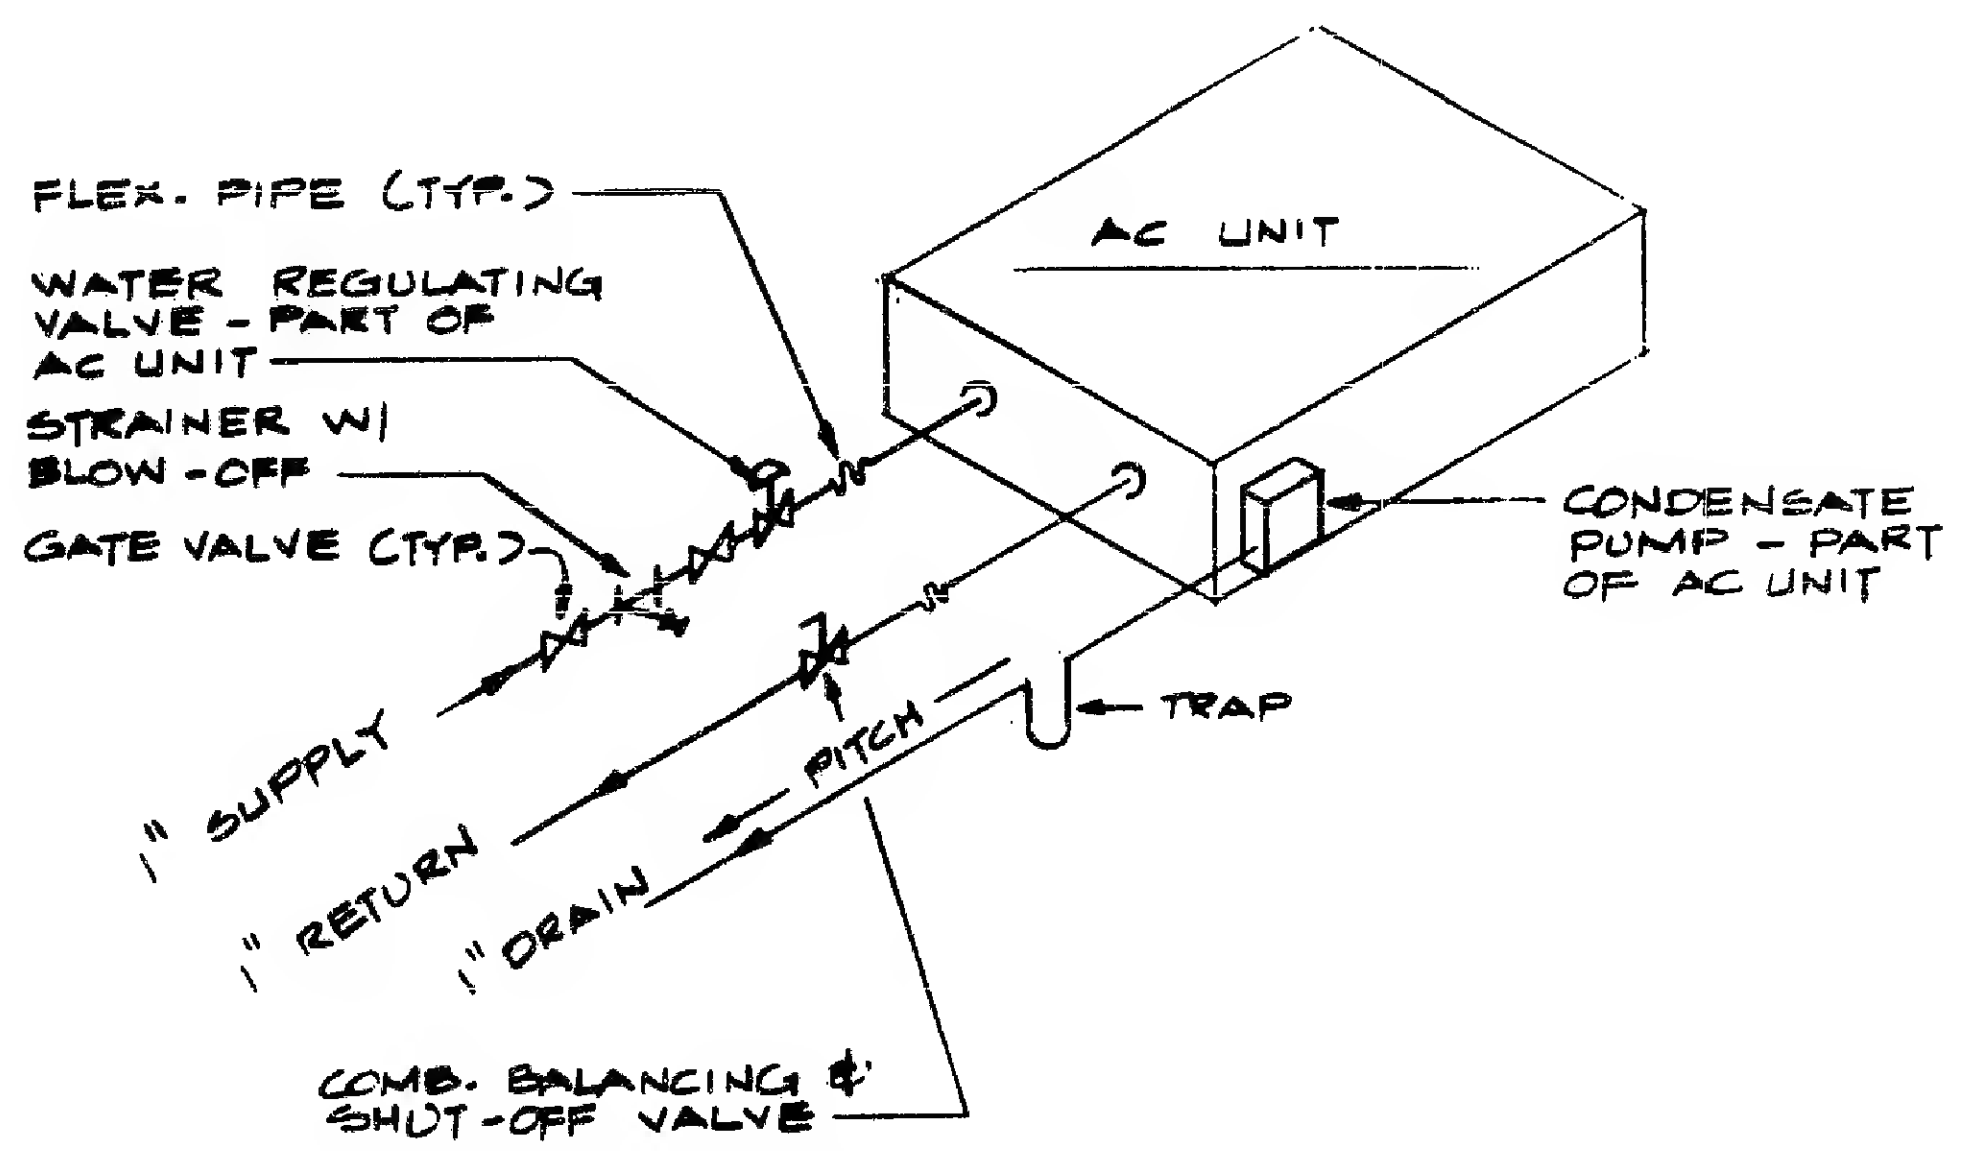

AC UNIT PIPING SCHEMATIC
NO SCALE